



# Scheme 1

Flexible Street

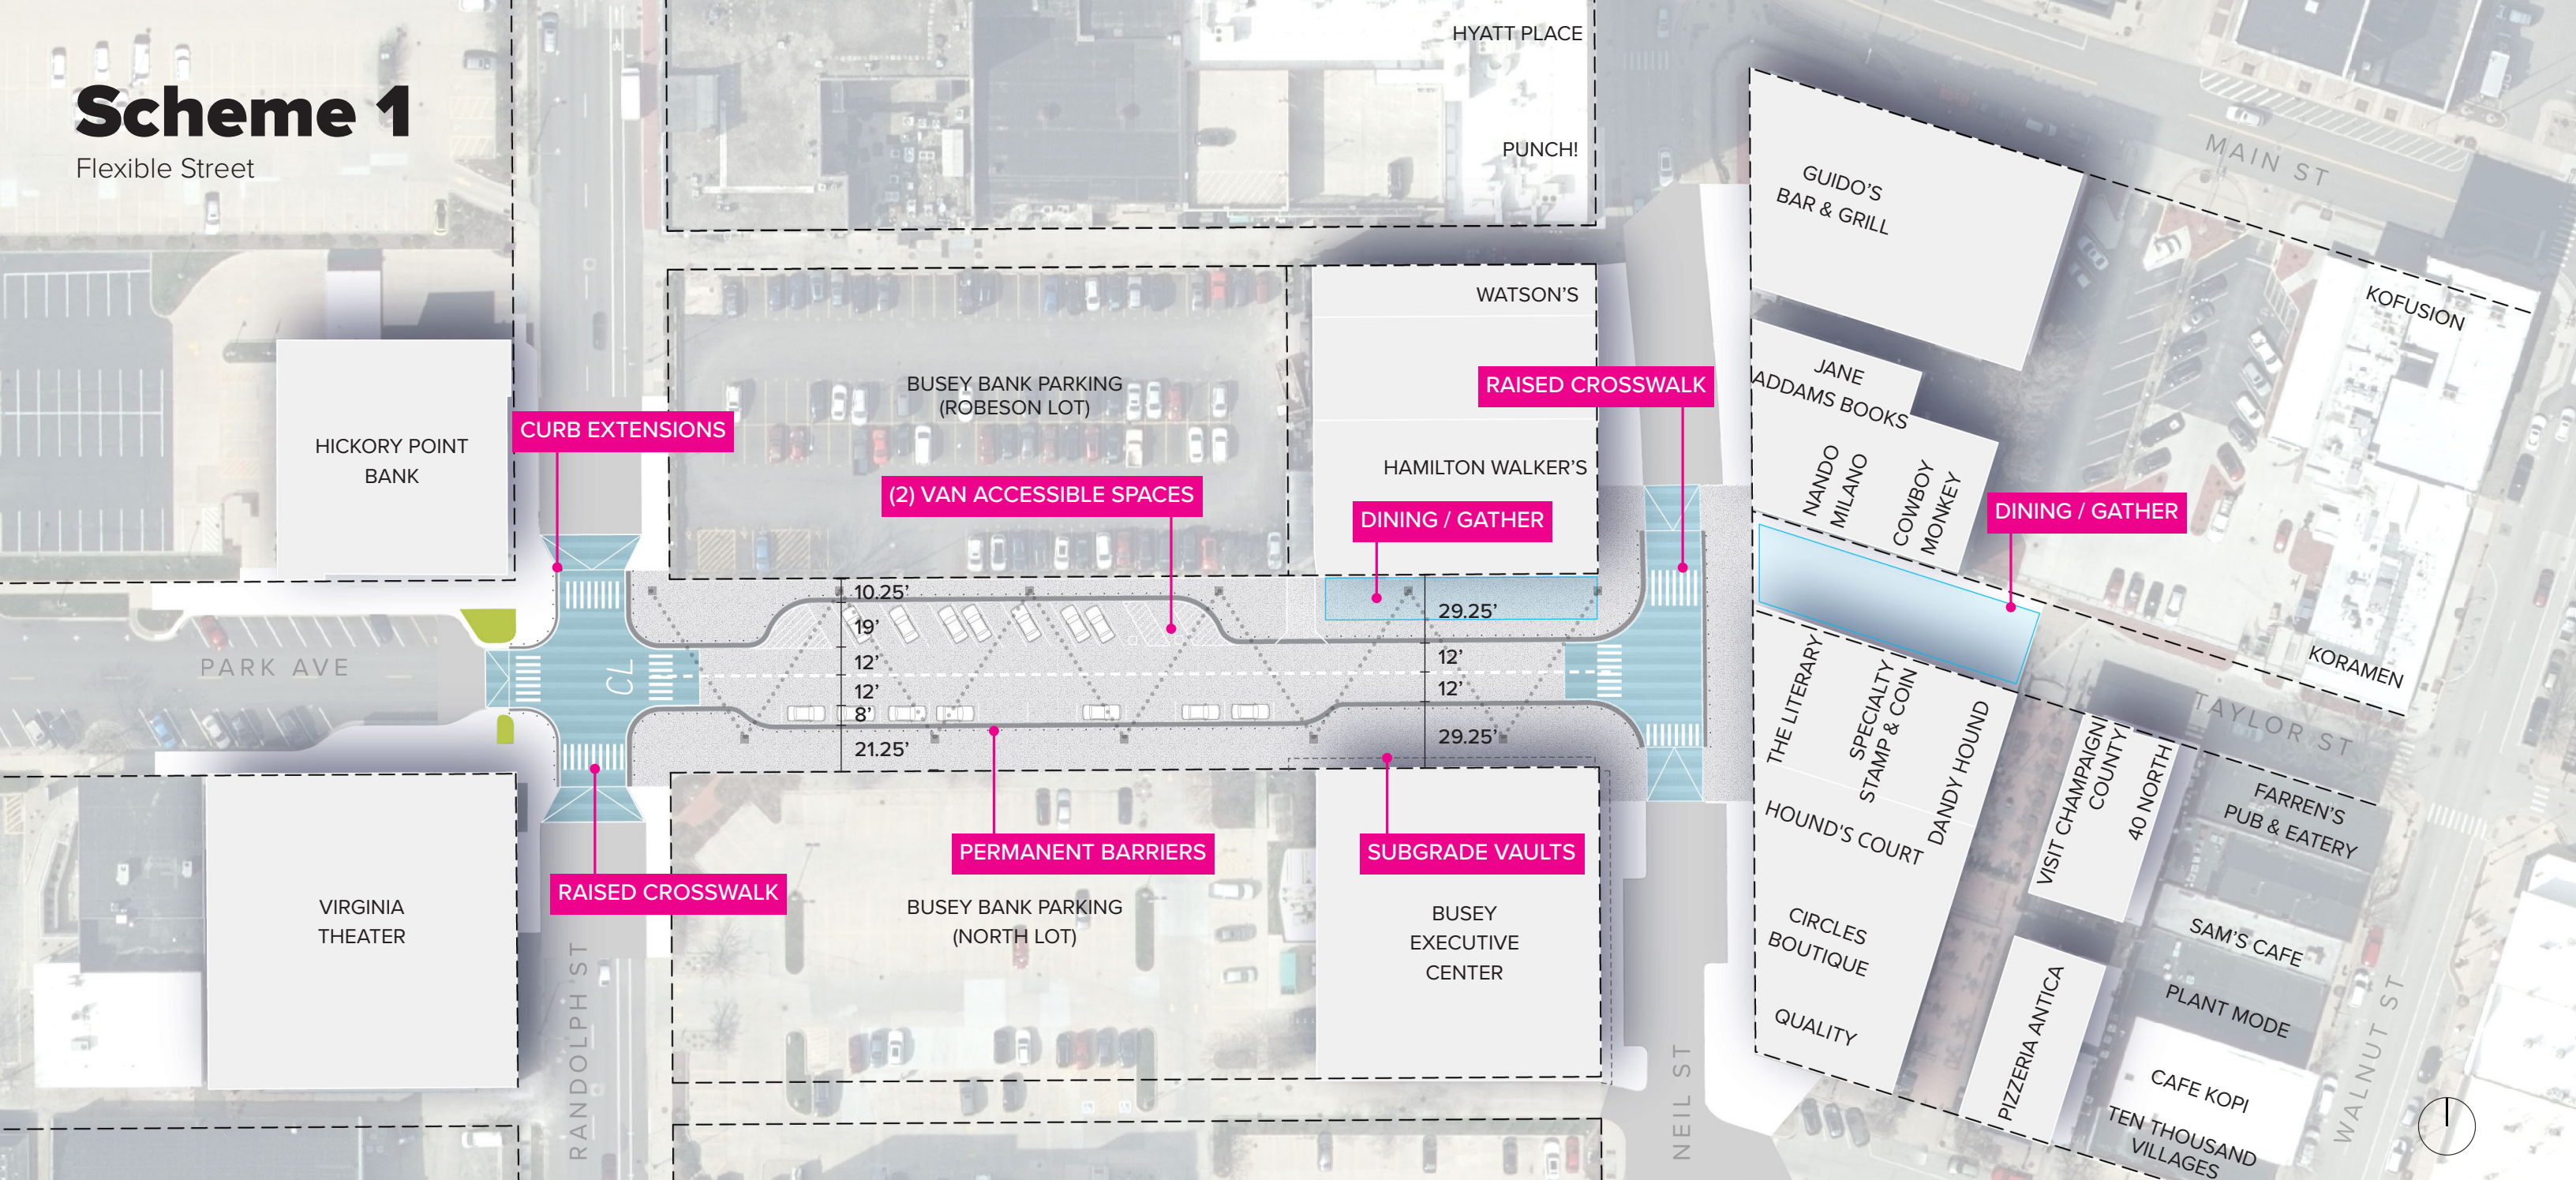


## Overall Concept Diagram

- Curbless
- Permanent Barricades
- Minimal Lane Width
- (14) Angled & (10) Parallel Parking Spaces
- Consistent paving treatment from building to building

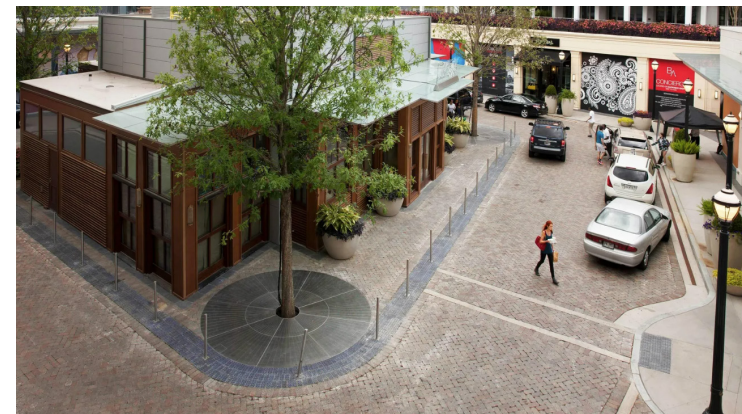

# Scheme 1

Flexible Street

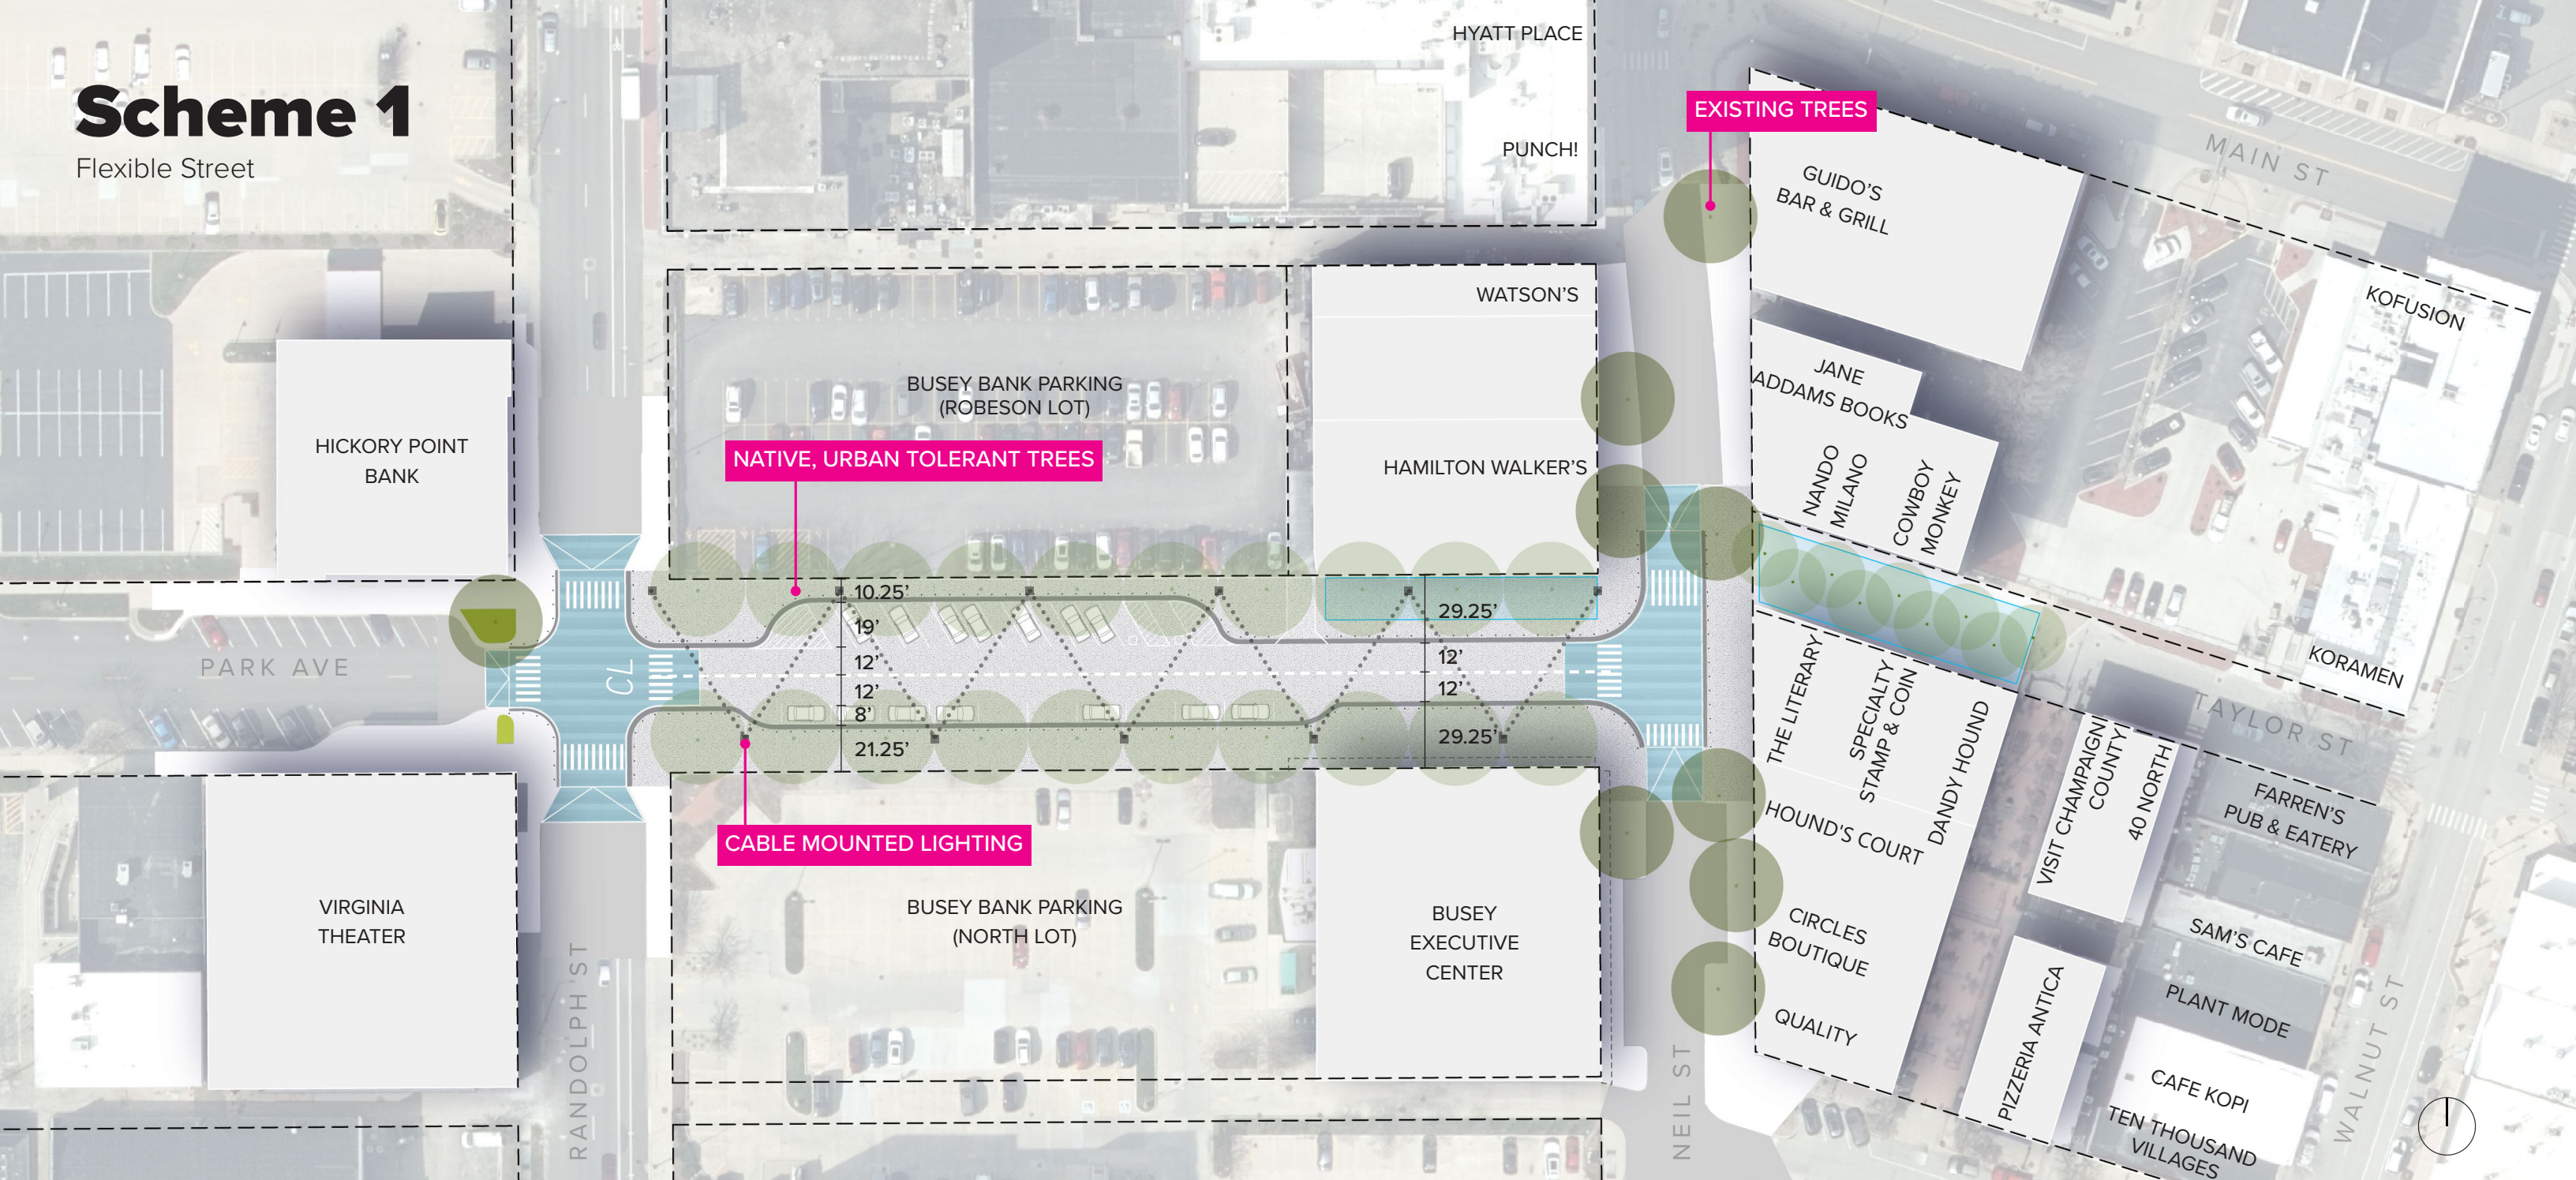


## Street Trees & Lighting

- Expansion of urban canopy
- Tree grates maximize pedestrian area
- Festival lighting promotes activation



# Scheme 1

Flexible Street

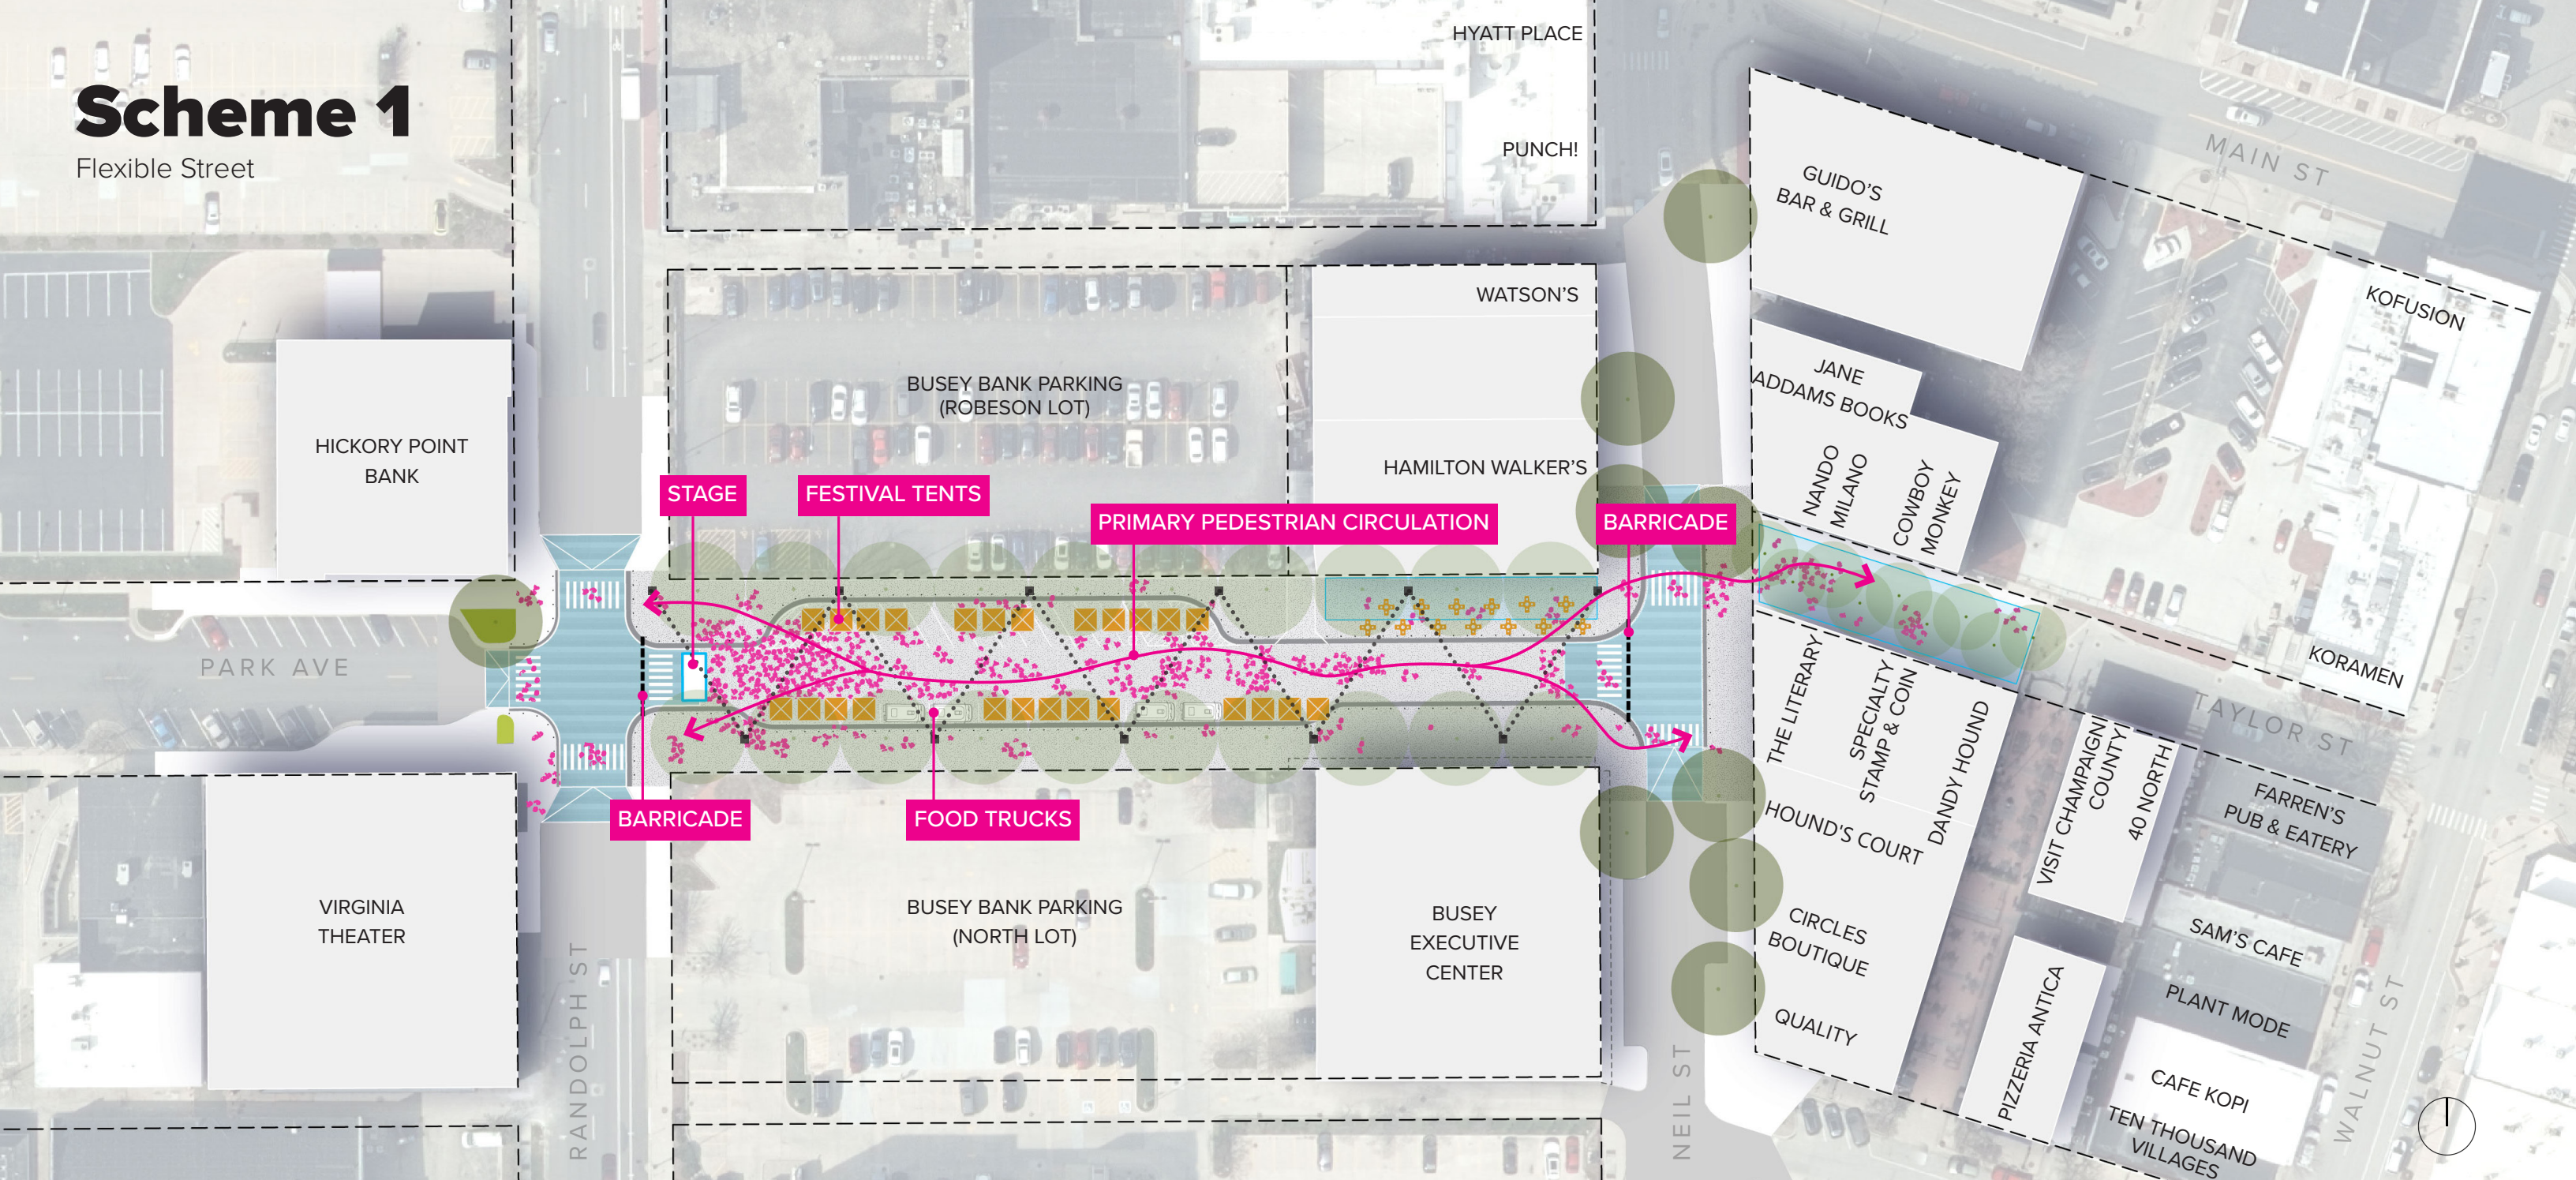

## Special Events

- Street closure for festivals
- Space for market tents and food trucks
- Temporary barricades
- Temporary stage

