


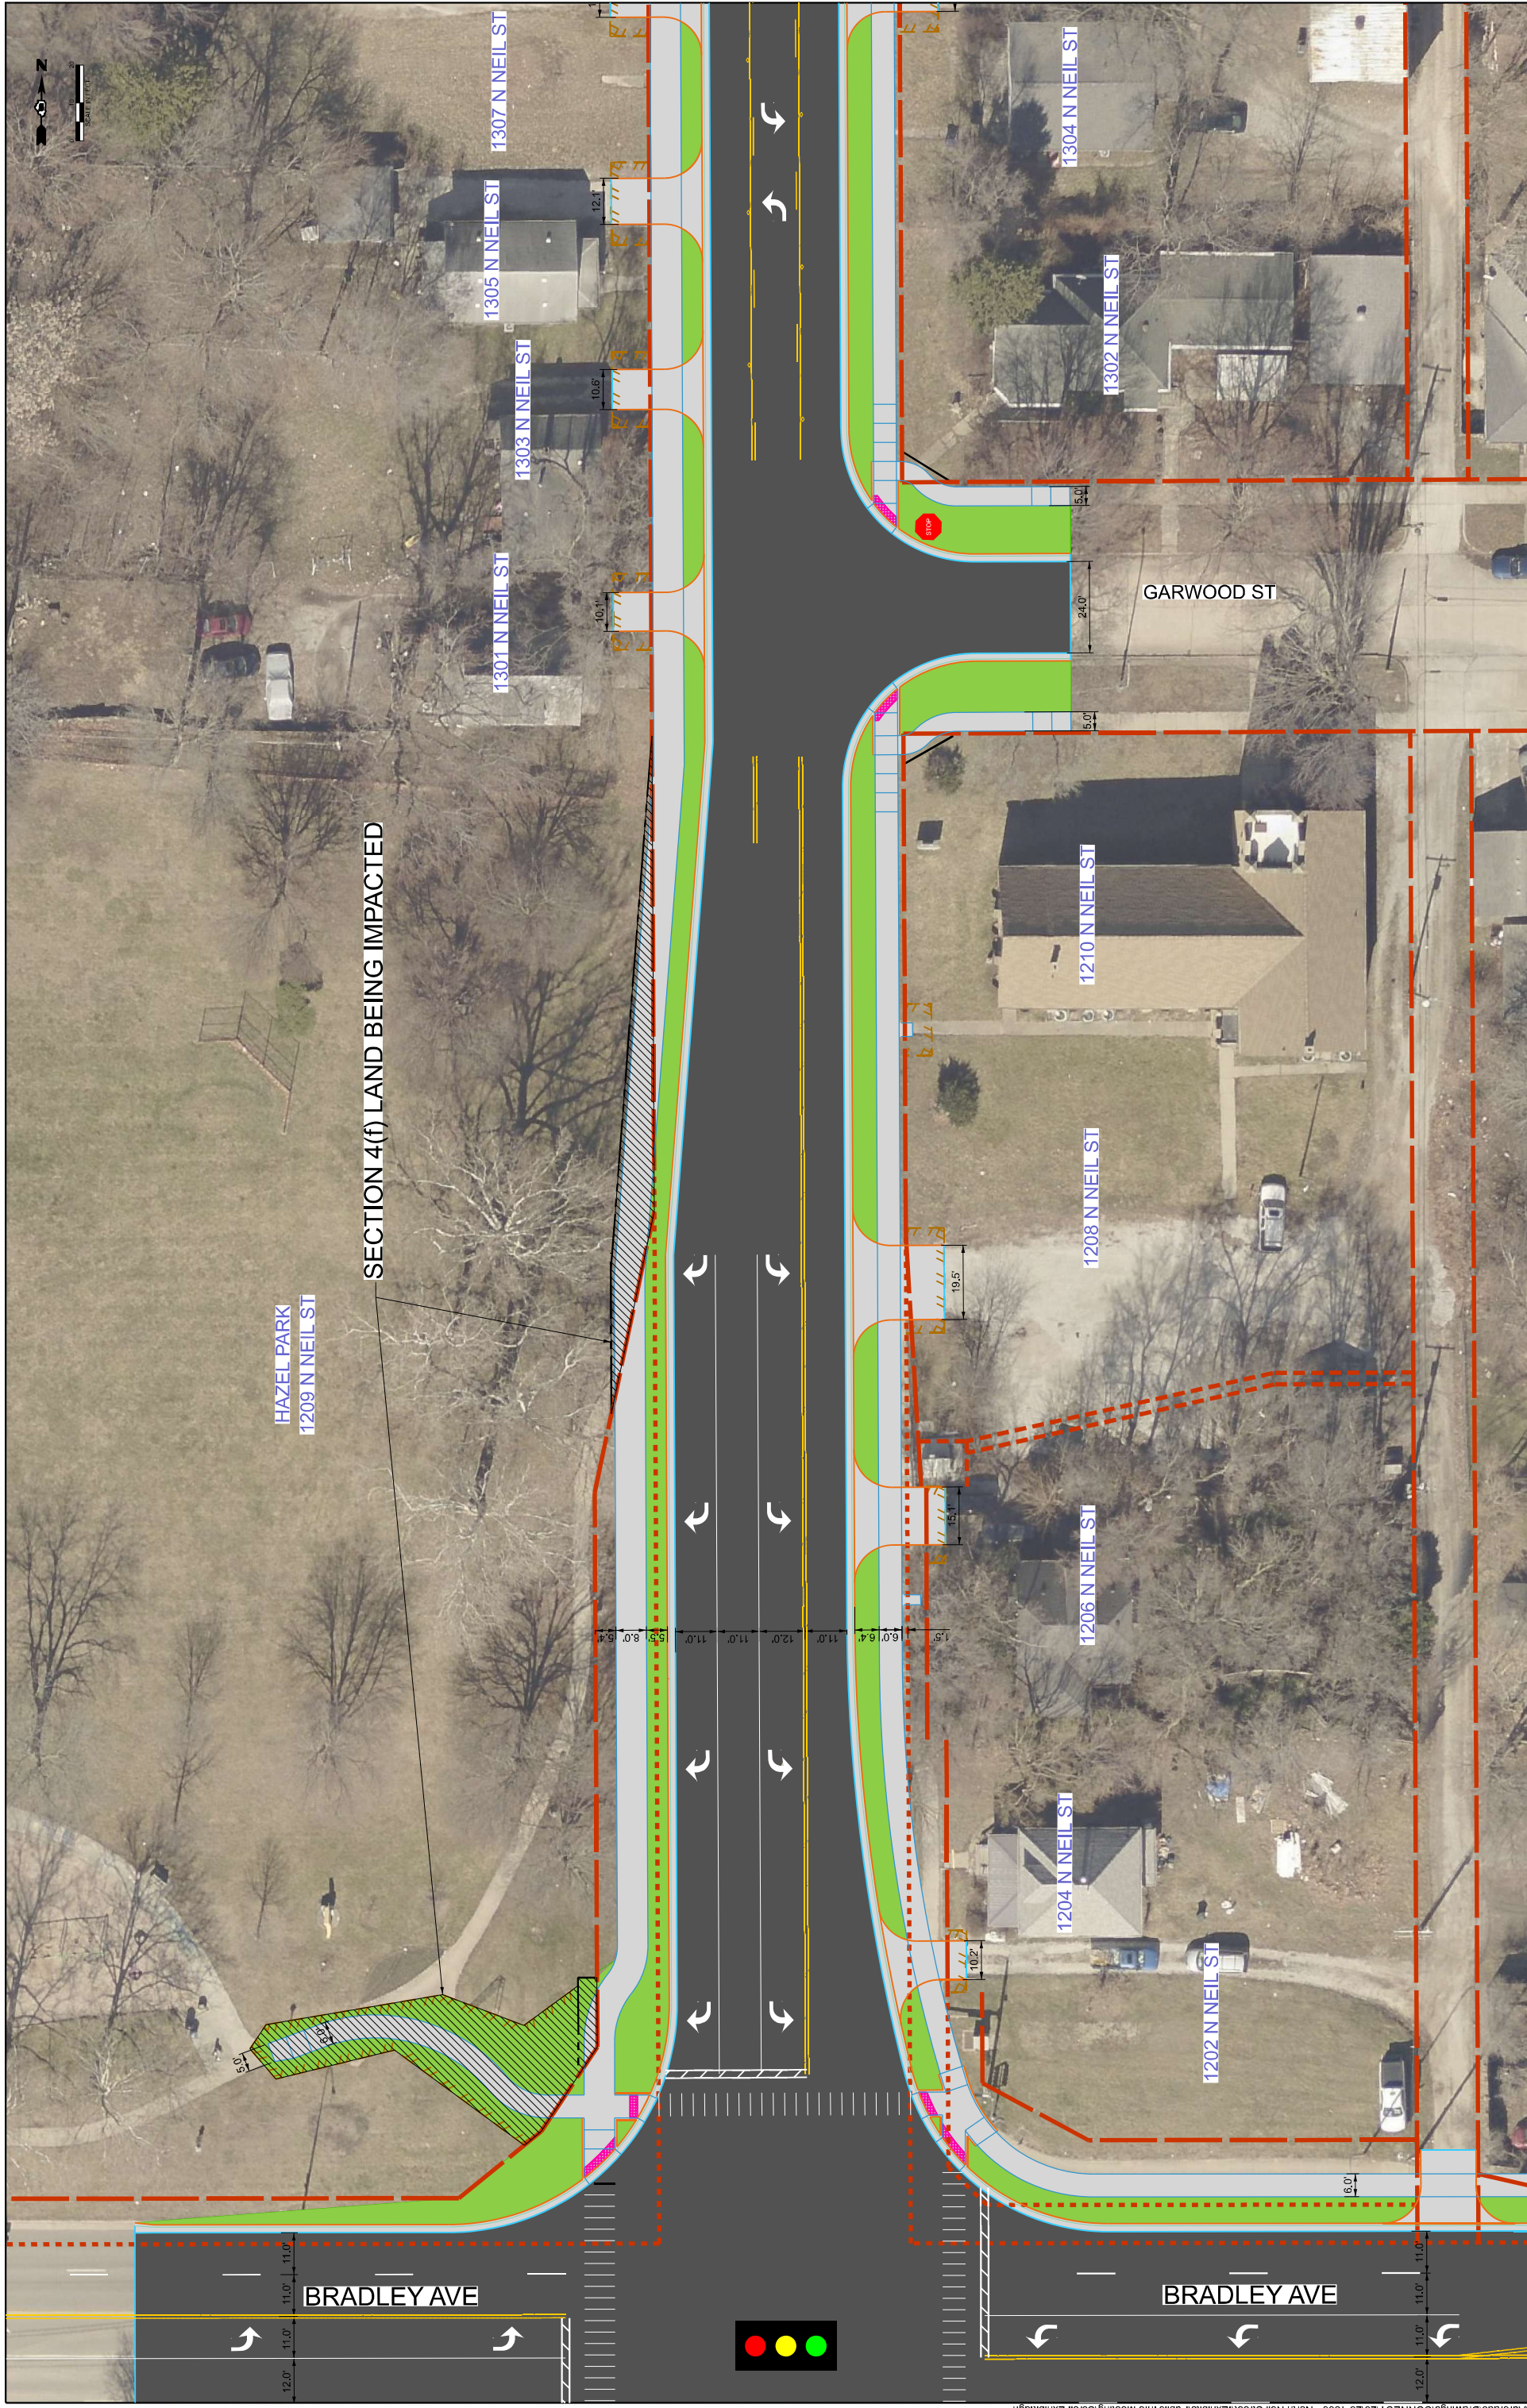

FEHR GRAHAM
ENGINEERING & ENVIRONMENTAL
ILLINOIS DESIGN FIRM, NO. 184-00325

CITY OF CHAMPAIGN

NORTH NEIL STREET 4(f) LANDS - HAZEL PARK

F.A.P. RTE.	SECTION	COUNTY	TOTAL SHEETS	SHEET NO.
802	24-00328-00-PV	CHAMPAIGN	1	1